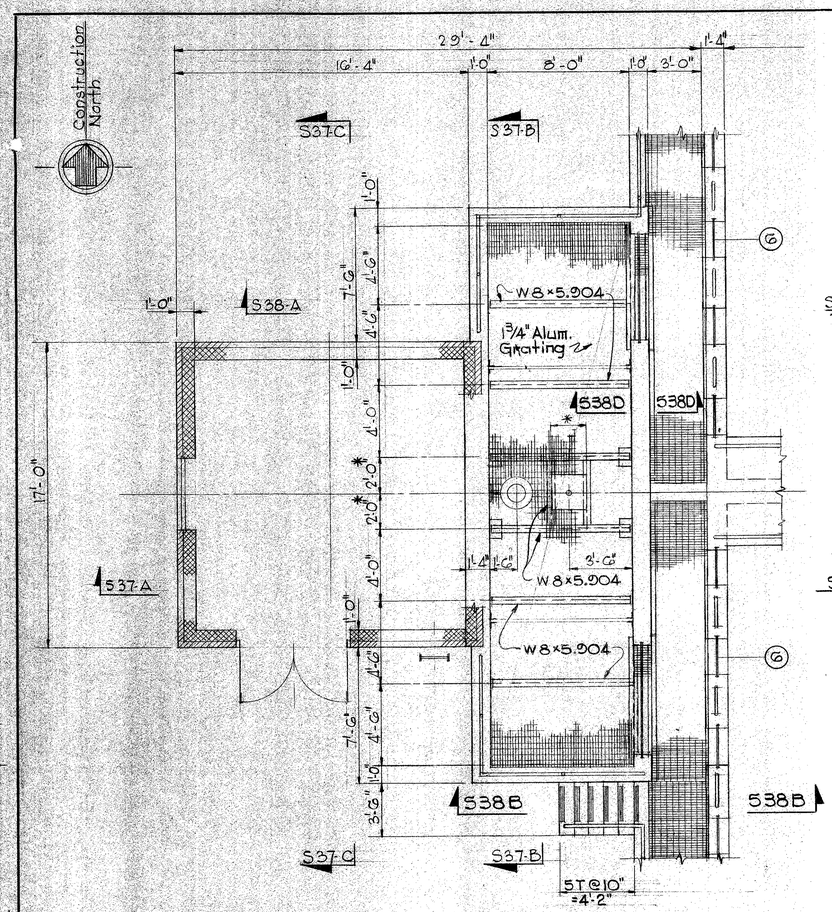

PLAN AT ELEV. 60.00
Scale: ¼" = 1'-0"

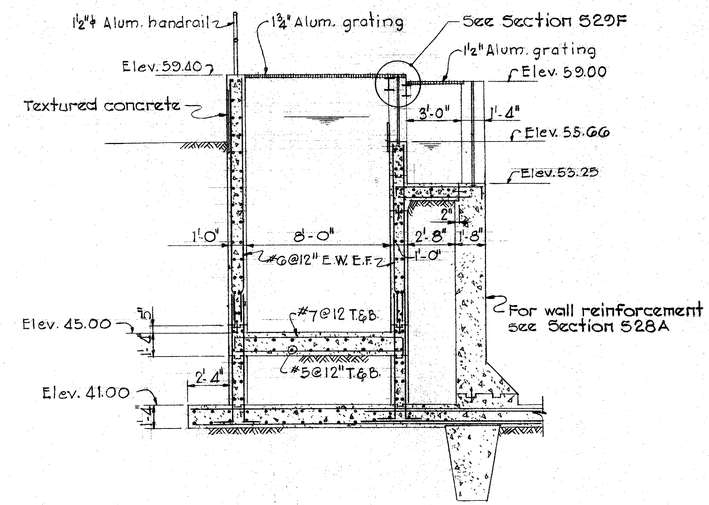

SECTION S38-A/S37, 38
Scale: ¼" = 1'-0"

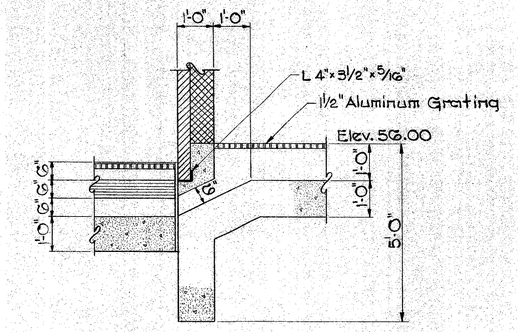

SECTION 538C/537
Scale: ½" = 1'-0"

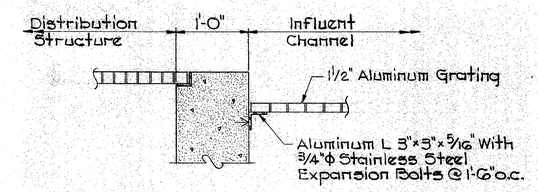

SECTION 538D/538
Scale: 1" = 1'-0"

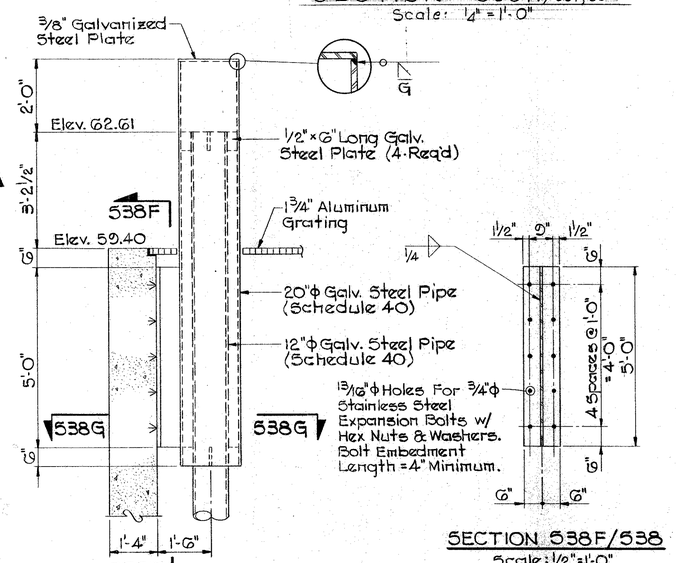

ELEVATION
Scale: ½" = 1'-0"

SECTION 538F/538
Scale: ½" = 1'-0"

Note:
All Welding Shall Be Completed Prior To Galvanizing.

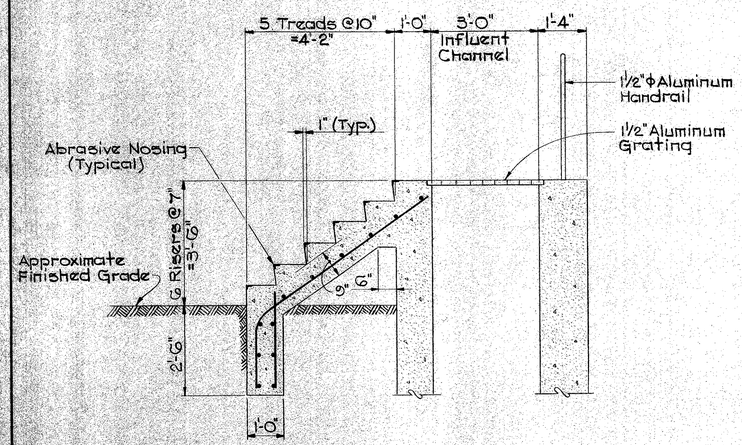

SECTION 538B/538
Scale: ½" = 1'-0"

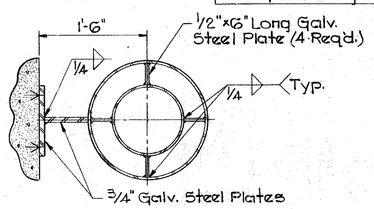

SECTION 538G/538
Scale: 1" = 1'-0"

RETURN SLUDGE PIPE COVER DETAILS

NOTES:

1. Dimensions Marked * Vary To Suit Equipment Furnished.
2. For Equipment And Grating Support Connection Details, See Sheet 317.

WHITMAN, REQUARDT & ASSOCIATES ENGINEERS BALTIMORE, MARYLAND	DESIGNED J. O. A. DRAWN O. A. F. CHECKED J. O. A.	TOWN OF ABERDEEN MARYLAND	ADVANCED WASTEWATER TREATMENT PLANT	SECOND STAGE AERATION BASINS PLANS, SECTIONS AND DETAILS	GRAPHIC SCALE 12" 0 1 2 3 4 5 ¼" = 1'-0"	REV.	DESCRIPTION	DATE	NAME	DATE: DEC. 1977 / DRAWING NO.: 85 / PROJECT NO.: C-240346-01 / SHEET NO.: S - 38

W.O. 6680-2